


REVISION No. 9

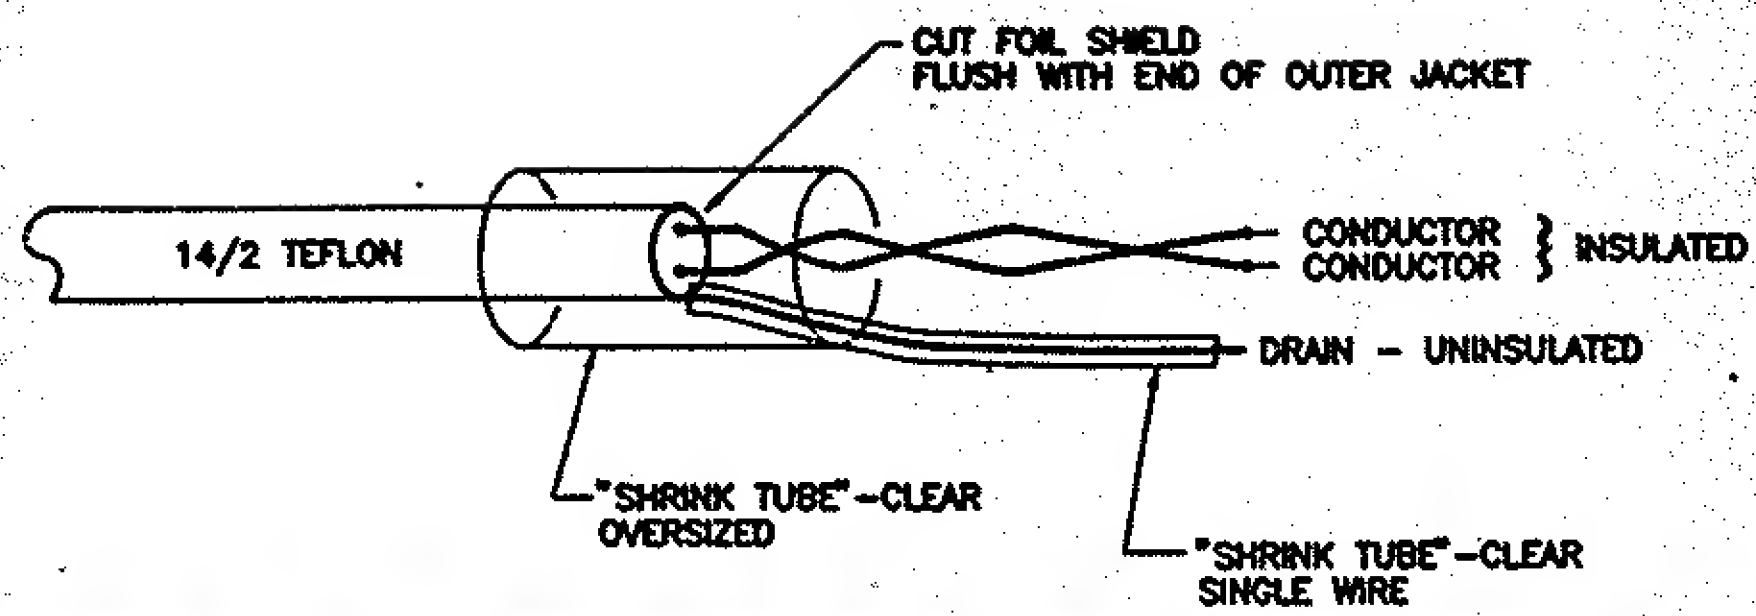

DETAIL "A" - TYPICAL SHIELD/DRAIN INSULATING METHOD

**NOTES:**

1. FOR LEGEND, ABBREVIATIONS & GENERAL NOTES, SEE DWG'S E-1 AND E-2.
2. ALL SHIELDS SHALL BE ISOLATED FROM GROUND. APPROVED "SHRINK" TUBING SHALL BE USED ON ALL DRAIN CONDUCTORS. SEE DETAIL "A" (ON THIS DWG).
3. FOR NTC-S8 ENCLOSURE LOCATION, SEE DWG E-28.
4. CONTRACTOR SHALL SHAPE, TEST AND LABEL ALL CABLES. FINAL CONNECTION SHALL BE MADE BY CONTRACTOR IN THE PRESENCE AND UNDER THE DIRECT SUPERVISION OF THE ENGINEER.

**LEGEND**

21UP5  
21DN5

#14 AWG  
21 - IN  
UP - IN  
DN - IN  
5 - IN  
TB2 - TE  
(+)  
(-)  
(R)  
(B)  
(S)  
2

+ (R) 2

